CORNER RE[illegible]D TIE

SECTION 20 ;TOWNSHIP 12 SOUTH; RANGE 20 EAST, M.D.B. & M.

NAME OF CORNER	DESCRIPTION OF CORNER	TIES		
		DESCRIPTION	DISTANCE	DIRECTION
N.1/4 COR.	2½" IP. 2" DN. SET T&L RCE 13900	SHINER IN FENCE POST	61.05'	N.W. TO
		SHINER IN TEL. POLE	92.98'	N.W. TO
		SHINER IN FC. COR. POST	25.06'	E. TO
		SHINER IN FC. COR. POST	31.75'	S. TO
		SHINER IN FC. POST W/BRACE	46.14'	S.W. TO
		FC. LINE SOUTH	10' ±	W. TO
		FC. LINE EAST	0'	——
		TEL. POLE LINE EAST	2'	N. TO
		TEL. POLE LINE NORTH	174' ±	W. TO

COUNTY SURVEYOR'S CERTIFICATE

The corner record was received Sept 15 1978 and examined and filed Sept 15 1978

BY: A. Grote

TITLE: County Engineer

SURVEYOR'S CERTIFICATE

This corner record tie was prepared by me or under my direction in conformance with the requirements of the Land Surveyor's Act in 6/20/78.

Paul A. Pritchard

REGISTERED PROFESSIONAL ENGINEER
PAUL A. PRITCHARD
No. 13,900
Civil
STATE OF CALIFORNIA

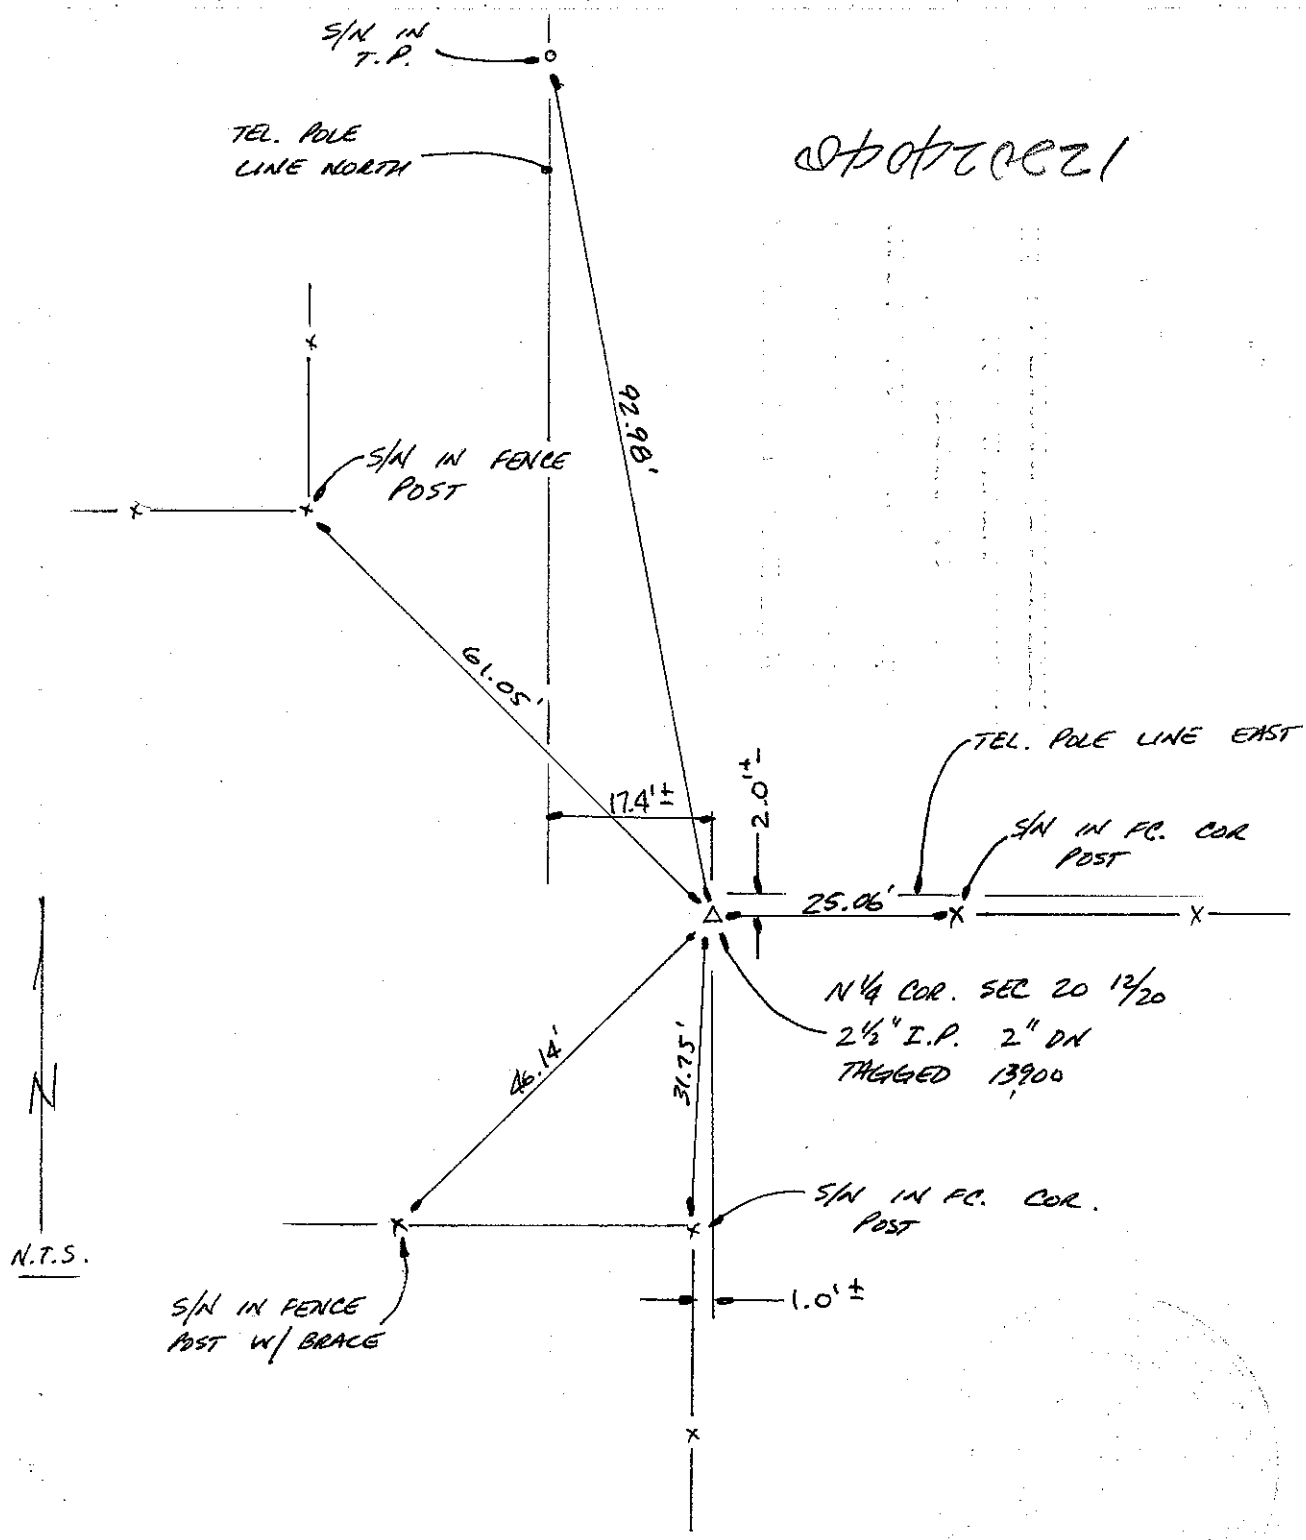
S/N IN T.P.
TEL. POLE LINE NORTH
92.88'
S/N IN FENCE POST
61.05'
17.4'±
2.0'±
TEL. POLE LINE EAST
S/N IN FC. COR POST
25.06'
N 1/4 COR. SEC 20 12/20
2 1/2" I.P. 2" DN
TAGGED 13900
46.14'
31.75'
S/N IN FC. COR. POST
1.0'±
S/N IN FENCE POST W/ BRACE
N
N.T.S.