CORNER RECORD

Document Number _____

City of _____ County of Madera, California

Brief Legal Description Lot 592 in Madera Highlands Subdivision Book 7, Page 79, M.C.R.

35 T.10 S. R.17 E

CORNER TYPE

Government Corner ☐ Control ☐
Meander ☐ Property ☒
Rancho ☐ Other ☐
Date of Survey 8/1/2006

COORDINATES (Optional)

N. _____
E. _____
Zone _____ Datum _____
Elev. _____

Corner — Left as found ☒ Found and tagged ☐ Established ☐ Reestablished ☒ Rebuilt ☐

Identification and type of corner found: Evidence used to identify or procedure used to establish or reestablish the corner:
Found original 1½" I.P.& at ℄ Streets per sketch

A description of the physical condition of the monument as found and as set or reset:
Set ½" x 24" I.P.& tagged L.S. 4509

SURVEYOR'S STATEMENT

This Corner Record was prepared by me or under my direction in conformance with the Land Surveyors' Act on August 2, 2005

Signed Douglas Bredahl L.S. Number 4509

PROFESSIONAL LAND SURVEYOR DOUGLAS A. BREDAHL L.S. 4509 EXP. 9/30/6 STATE OF CALIFORNIA

COUNTY SURVEYOR'S STATEMENT

This Corner Record was received ~~Aug~~ Sept. 2, 2005 and examined and filed Sept. 2, 2005

Signed _____ Title County Surveyor

REGISTERED PROFESSIONAL ENGINEER FLOYD E. DAVIS, JR No. 32951 Exp: 6/30/06 CIVIL STATE OF CALIFORNIA

County Surveyor's Comment _____

PWA-102 (8/88)

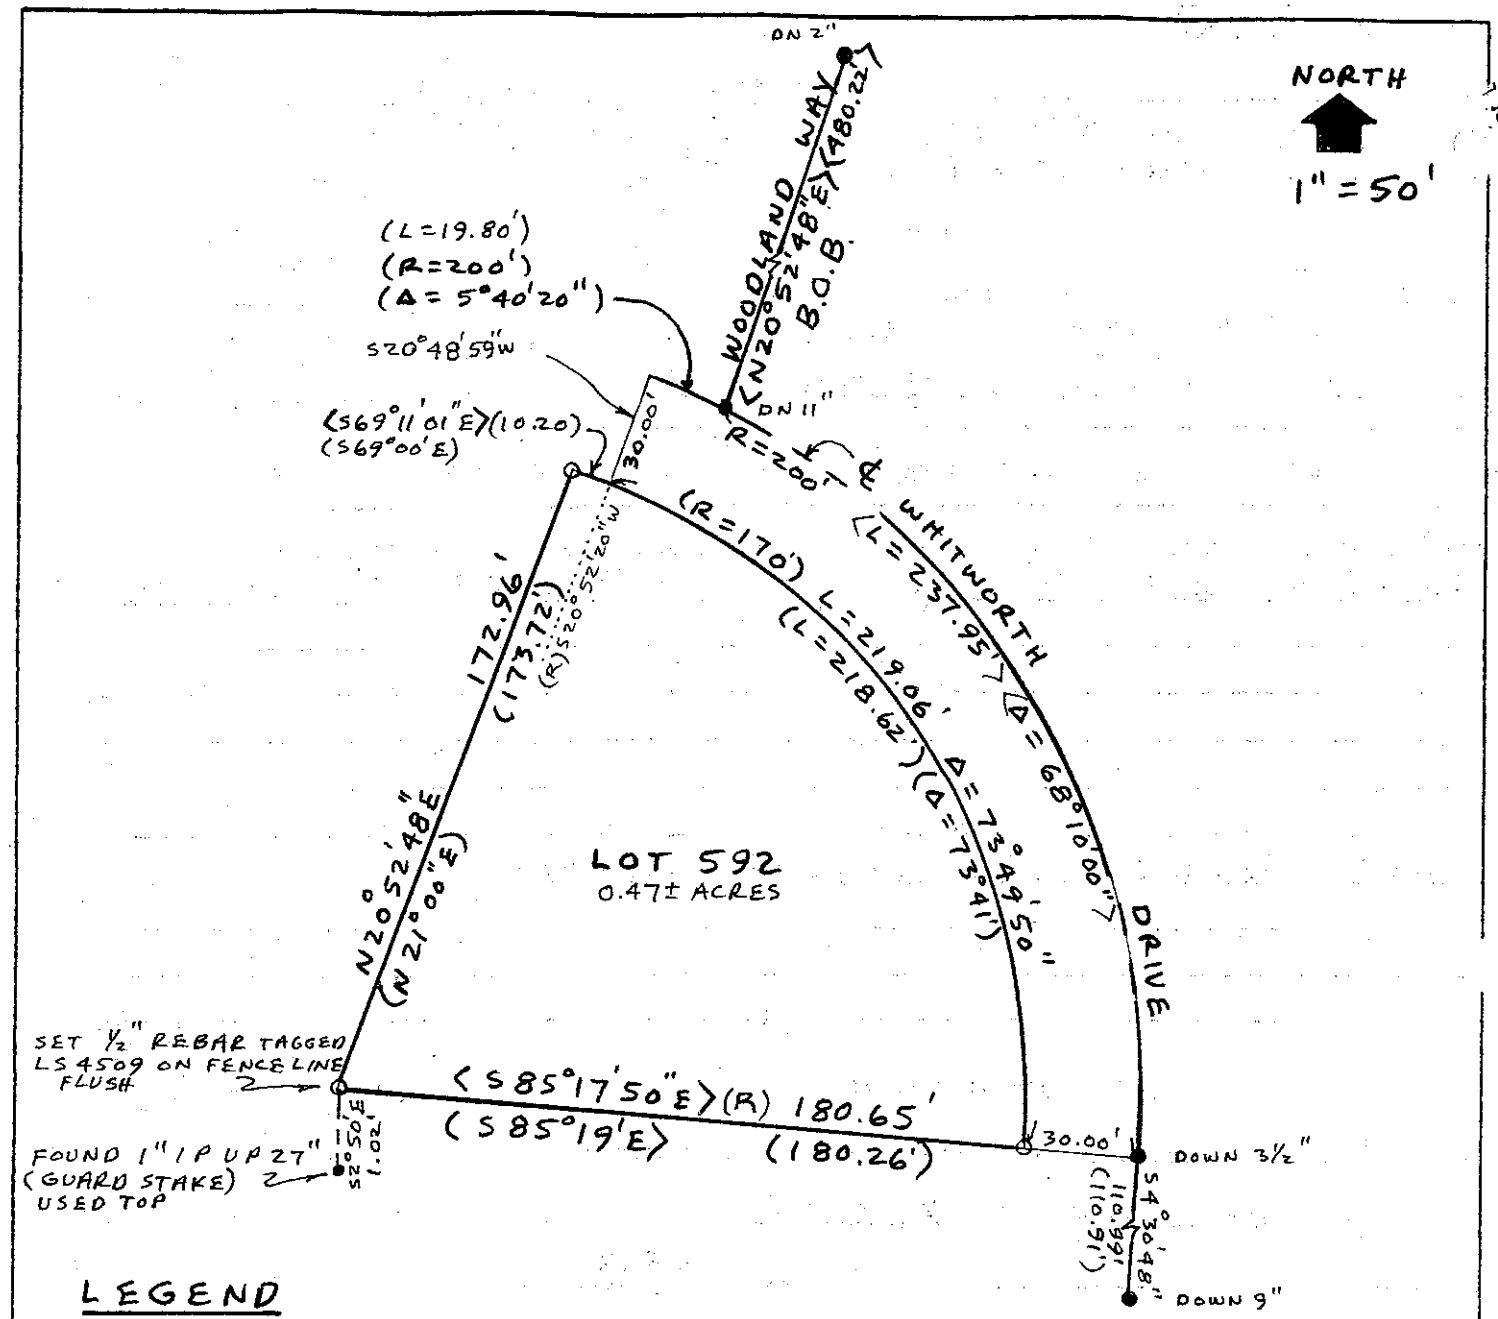

LEGEND

- ● ℄ ORIGINAL MONUMENTS FOUND, 1 1/2" I.P.& NO I.D., LEFT AS IS
- O SET 1/2" x 24" I.D.I.P.& FLUSH TAGGED L.S. 4509, OR AS NOTED
- (...) RECORD DATA FROM MADERA HIGHLANDS SUBDIVISION BOOK 7, P. 79, M.C.R.
- <...> DATA FROM 3/1/2005 CORNER RECORD, LOT 573
- (R)- RADIAL
- DISTANCES NOT MONUMENTED ARE CALCULATED

F.B.18 592MH1 CT279