CORNER RECORD

City of

Document Number_____

County of Madera California

Brief Legal Description NE Cor. Sec. 4, T. 10 S., R. 22 E., M.D.M.

CORNER TYPE

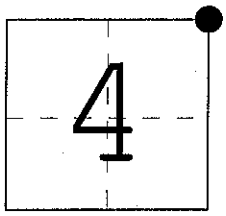

Government Corner	[X]	Control	[ ]
Meander	[ ]	Property	[ ]
Rancho	[ ]	Other	[ ]

Date of Survey
March 13, 2002

COORDINATES (optional)

N. 1859168.4

E. 6833081.8

Epoch 1998.5

NAD83

Zone 3

Corner: Left as Found [ ] Established [ ] Reestablished [ ] Rebuilt [ ] Remon. [ ] Amended [X]

Identification and type of corner found: Evidence used to identify or procedure used to establish or reestablish the corner:

NE Cor. Sec. 4, T. 10 S., R. 22 E., M.D.M. This corner is common with Angle Point No. 1, Tract 47 and Angle Point No. 2, Tract 46.

A description of the physical condition of the monument as found and as set or reset.

Found GLO mon., 3 in. diam., with brass cap, firmly set, projecting 4 in. above the ground. Added the date 2001 to the cap and added reference objects along with a local bearing tree.

SURVEYOR'S STATEMENT

This Corner Record was prepared by me or under my direction in conformance with the Land Surveyor's Act on Feb. 12 2004

Signed [signature] L.S. or R.C.E Number_____

COUNTY SURVEYOR'S STATEMENT

This Corner Record was received Feb 13 2004 and examined and filed Feb 18 2004.

Signed David McGlasson Title Acting Co. Surveyor

County Surveyor's Comment

Refer to Bureau of Land Management, California State Office, Official Survey, Group 1357, T. 10 S., R. 22 E., Mount Diablo Meridian, March 13, 2002, Volume R 606, Page 40-41.

U.S. DEPARTMENT OF THE INTERIOR MARCH 3, 1849

U.S. DEPARTMENT OF THE INTERIOR BUREAU OF LAND MANAGEMENT

PROFESSIONAL LAND SURVEYOR DAVID M. McGLASSON Exp. Sept. 30, 2005 No. 6968 STATE OF CALIFORNIA

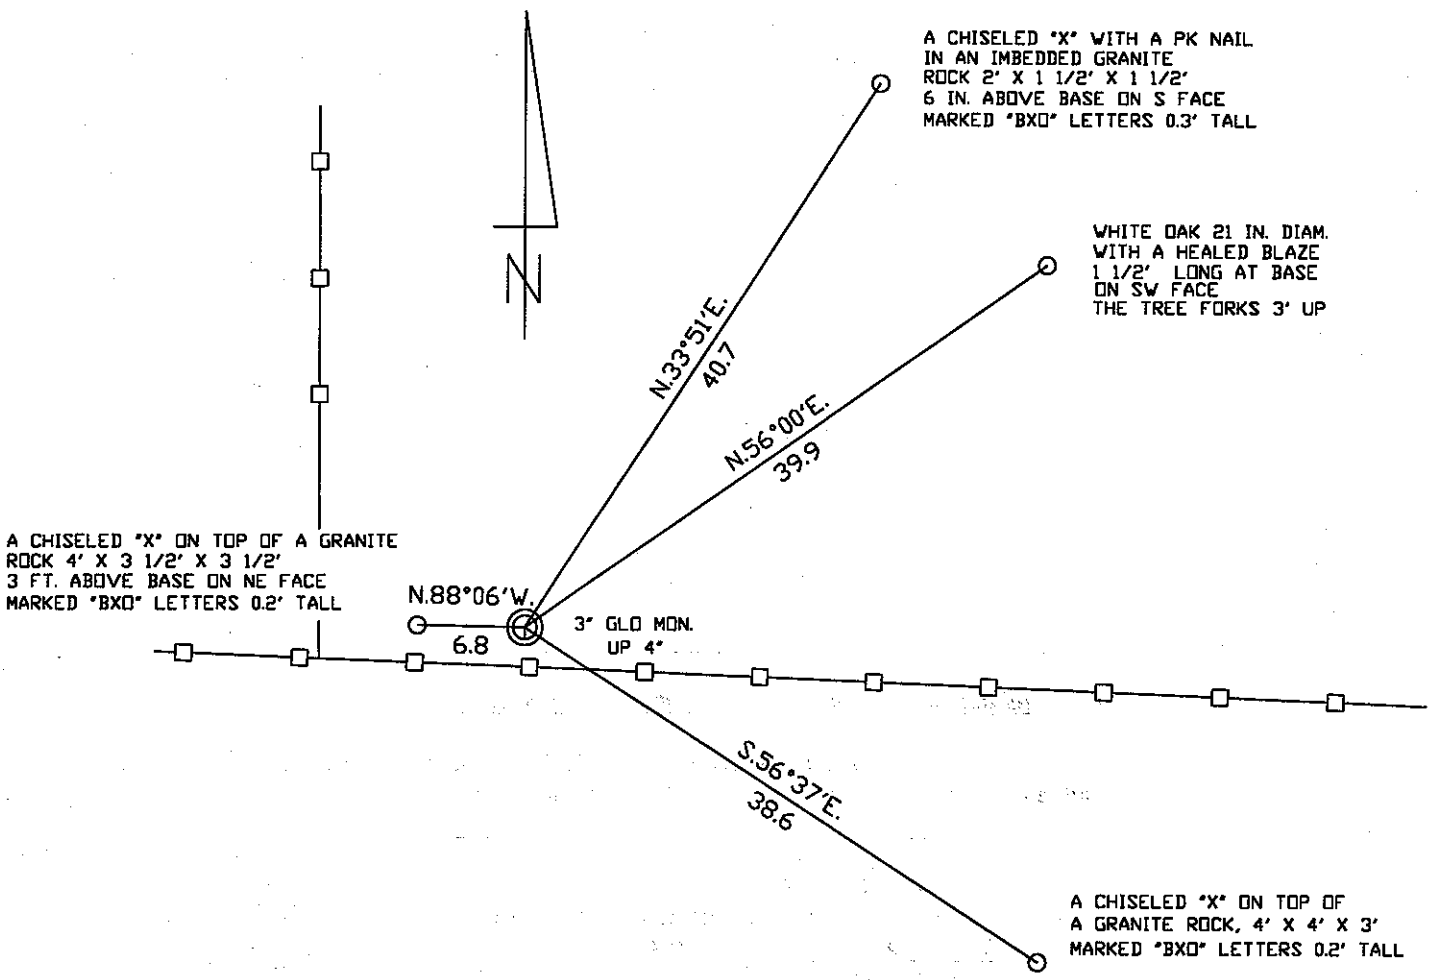
A CHISELED "X" WITH A PK NAIL
IN AN IMBEDDED GRANITE
ROCK 2' X 1 1/2' X 1 1/2'
6 IN. ABOVE BASE ON S FACE
MARKED "BXO" LETTERS 0.3' TALL
WHITE OAK 21 IN. DIAM.
WITH A HEALED BLAZE
1 1/2' LONG AT BASE
ON SW FACE
THE TREE FORKS 3' UP
N.33°51'E.
40.7
N.56°00'E.
39.9
A CHISELED "X" ON TOP OF A GRANITE
ROCK 4' X 3 1/2' X 3 1/2'
3 FT. ABOVE BASE ON NE FACE
MARKED "BXO" LETTERS 0.2' TALL
N.88°06'W.
6.8
3" GLO MON.
UP 4"
S.56°37'E.
38.6
A CHISELED "X" ON TOP OF
A GRANITE ROCK, 4' X 4' X 3'
MARKED "BXO" LETTERS 0.2' TALL